ARCHITECTURAL DRAWINGS

FOR

IBA MAIN CAMPUS


CLASS ROOMS & SEMINAR ROOMS

W O R K I N G D R A W I N G S

25 - SEPTEMBER - 2025

General Notes:

- All dimensions are in feet and inches, unless mentioned otherwise please do not scale the drawings, and use the specified dimensions.
- Dimensions are for guidance purpose only and may have slight variations.
- Contractors are requested to verify measurements on site at actual
- Any material or items depicted in 3d renders are subject to market availability.

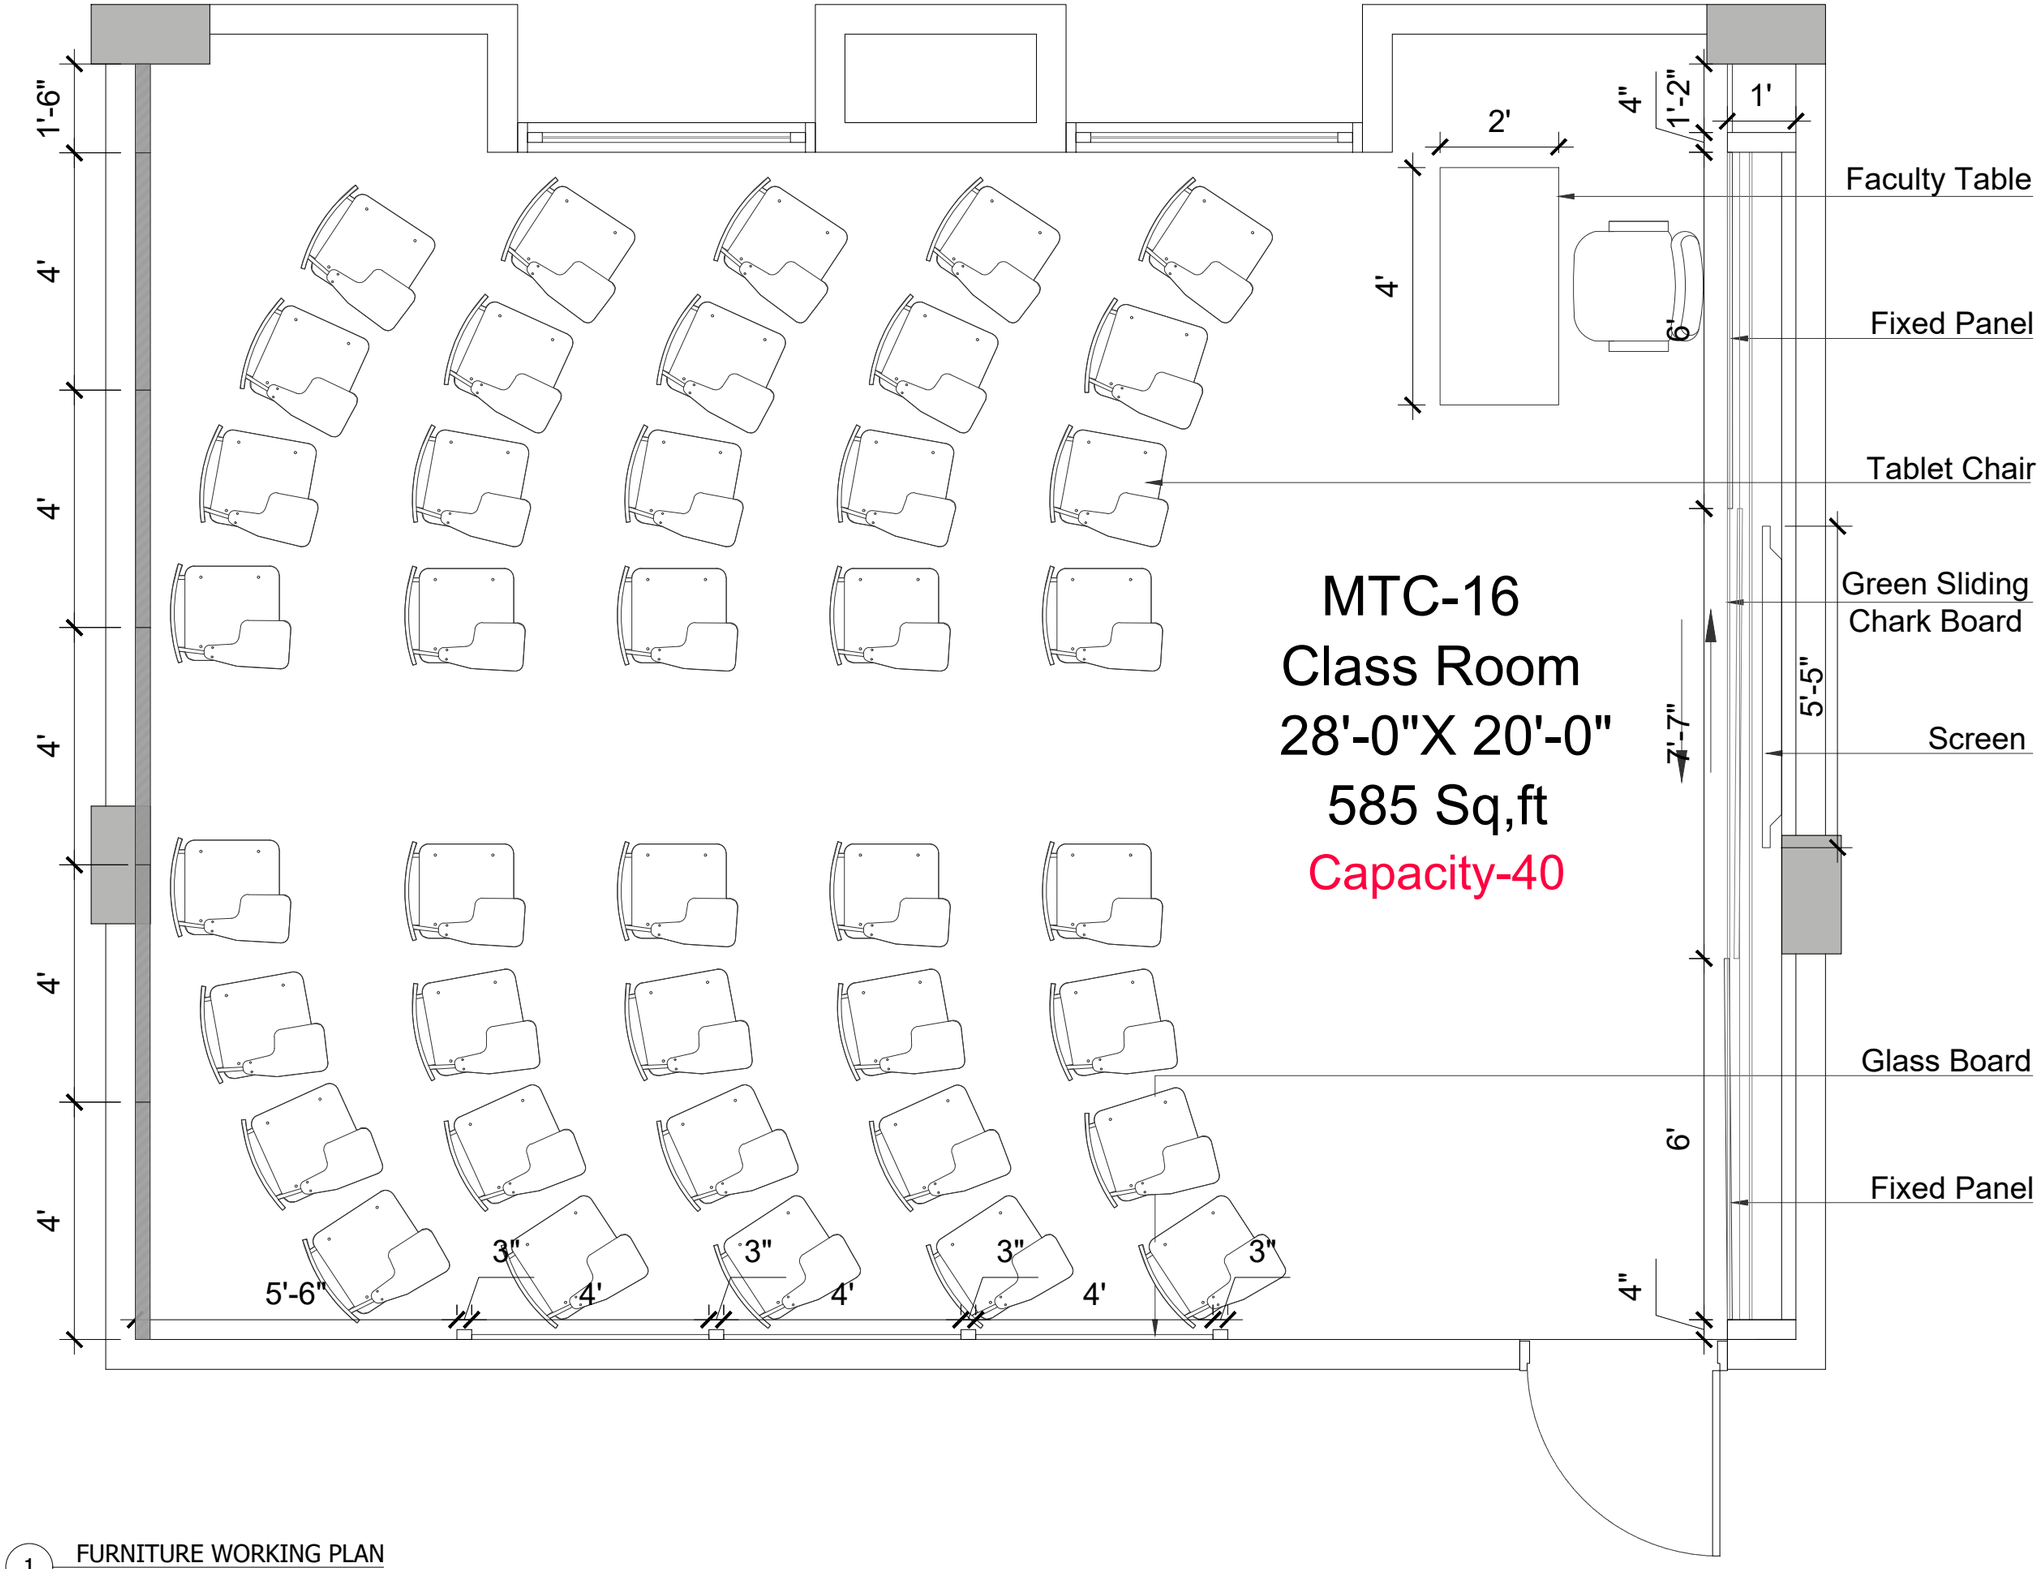

MTC-16
Class Room
28'-0"X 20'-0"
585 Sq,ft
Capacity-40

1 FURNITURE WORKING PLAN
Scale: 1/8"=1'-0"

CLIENT:

IBA Institute of Business Administration Karachi

IBA KARACHI - INSTITUTE OF BUSINESS ADMINISTRATION

ISSUE:

ISSUE FOR CONSTRUCTION


Drawing Title

TABBA BLOCK
CLASSROOM (MTC-16)
FURNITURE WORKING PLN

Drawn By:-	SH
Checked By:-	SAMEEN
Scale:-	N.T.S
Date:-	
Project No:-	2025-126
Sheet Size:-	A3
Drawing No:-	

AR-600

AR-603

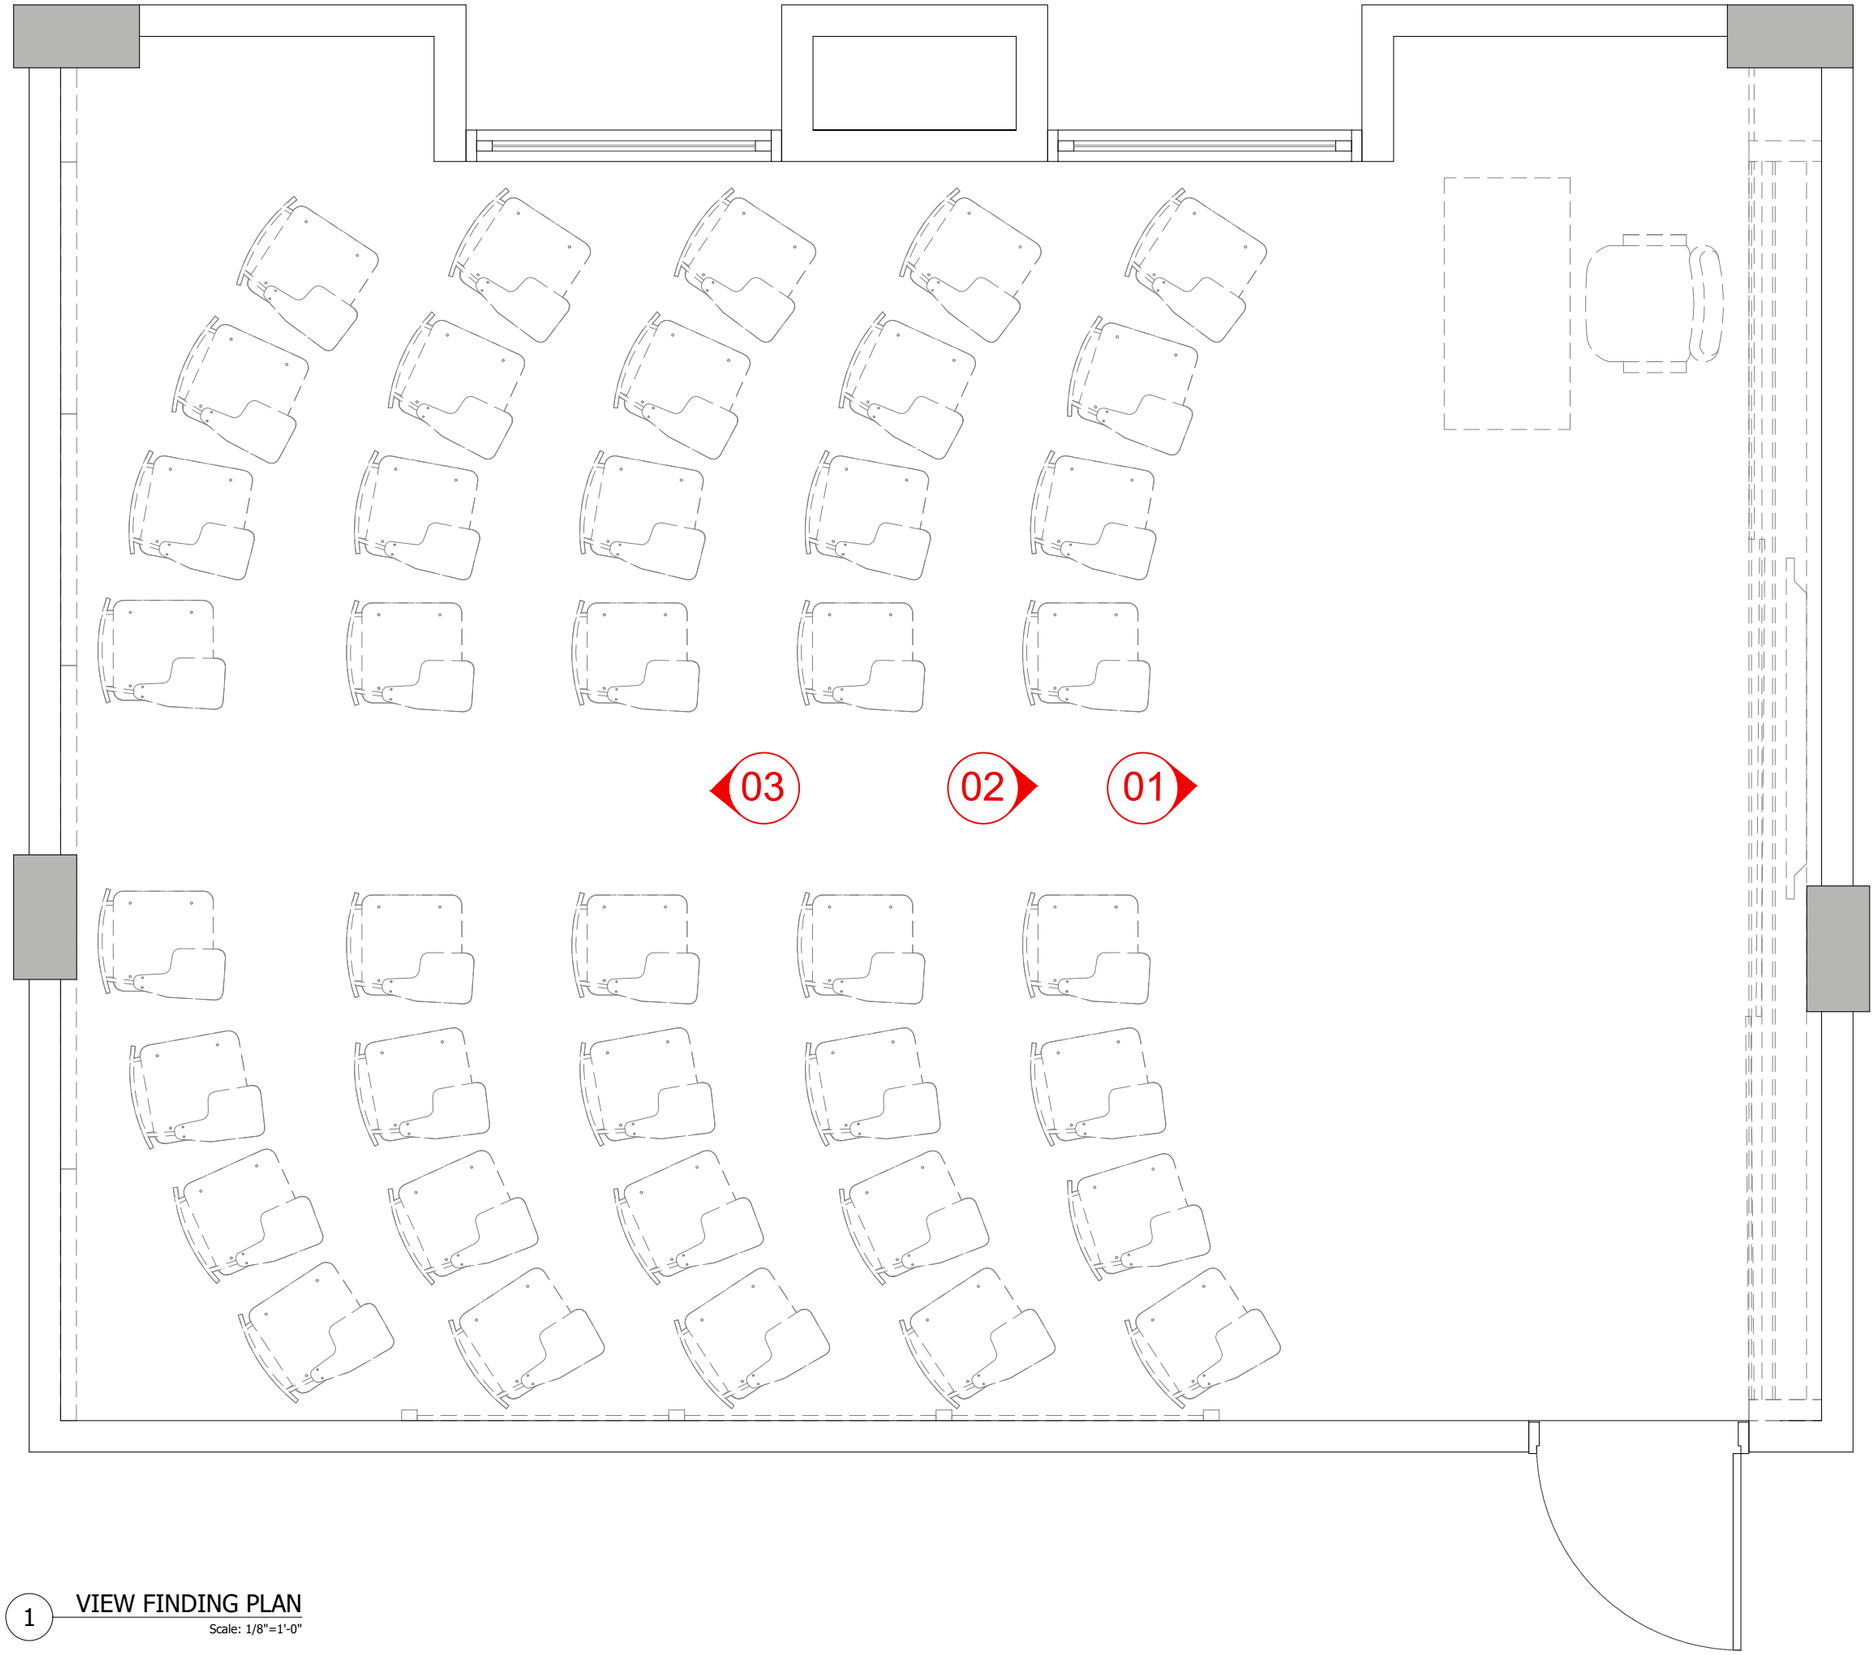

1 VIEW FINDING PLAN
Scale: 1/8"=1'-0"

CLIENT:

IBA Institute of Business Administration Karachi

IBA KARACHI - INSTITUTE OF BUSINESS ADMINISTRATION

ISSUE:

ISSUE FOR CONSTRUCTION

Drawing Title

TABBA BLOCK
CLASSROOM (MTC-16)
VIEW FINDING PLAN

Drawn By:-	SH
Checked By:-	SAMEEN
Scale:-	N.T.S
Date:-	
Project No:-	2025-126
Sheet Size:-	A3
Drawing No:-	

AR-603

AR-604



1 3D VIEW - 01

CLIENT:

IBA Institute of Business Administration Karachi

IBA KARACHI - INSTITUTE OF BUSINESS ADMINISTRATION

ISSUE:

ISSUE FOR CONSTRUCTION

Drawing Title

TABBA BLOCK
CLASSROOM (MTC-16)
3D VIEW - 01

Drawn By:-	SH
Checked By:-	SAMEEN
Scale:-	N.T.S
Date:-	
Project No:-	2025-126
Sheet Size:-	A3
Drawing No:-	

AR-604

AR-605



1 3D VIEW - 02

CLIENT:

IBA Institute of Business Administration Karachi

IBA KARACHI - INSTITUTE OF BUSINESS ADMINISTRATION

ISSUE:

ISSUE FOR CONSTRUCTION

Drawing Title

TABBA BLOCK
CLASSROOM (MTC-16)
3D VIEW - 02

Drawn By:-	SH
Checked By:-	SAMEEN
Scale:-	N.T.S
Date:-	2025-126
Project No:-	A3
Sheet Size:-	
Drawing No:-	

AR-605

AR-606



1 3D VIEW - 03

CLIENT:

IBA Institute of Business Administration Karachi

IBA KARACHI - INSTITUTE OF BUSINESS ADMINISTRATION

ISSUE:


ISSUE FOR CONSTRUCTION

Drawing Title


TABBA BLOCK
CLASSROOM (MTC-16)
3D VIEW - 03

Drawn By:-	SH
Checked By:-	SAMEEN
Scale:-	N.T.S
Date:-	2025-126
Project No:-	A3
Sheet Size:-	
Drawing No:-	

AR-606

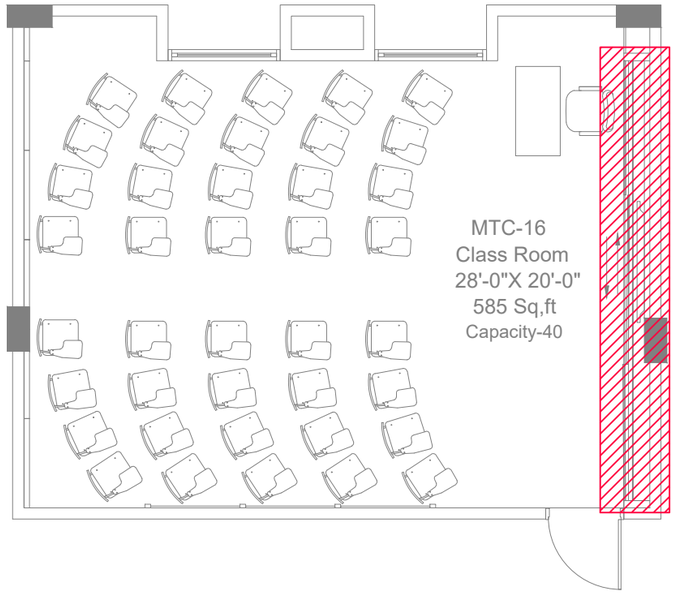

1 KEY PLAN
Scale: N.T.S

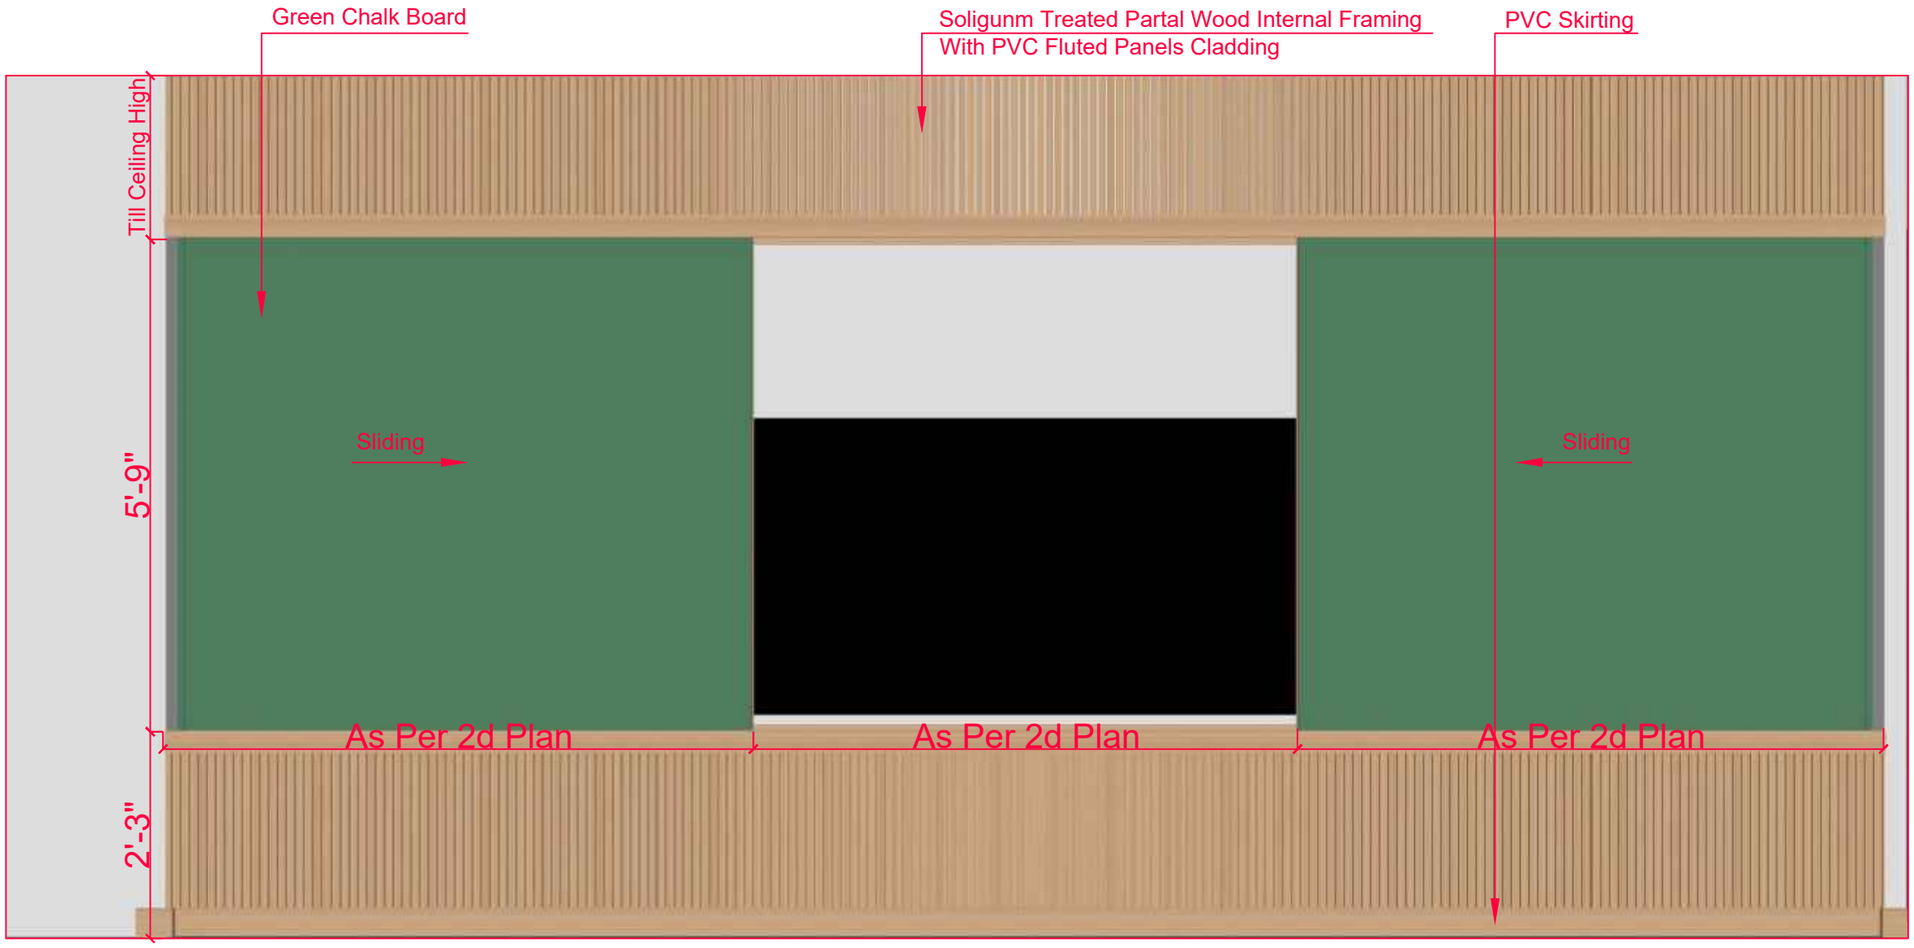

1 ISOLATION-03
Scale: N.T.S

AR-609

CLIENT:

IBA Institute of Business Administration Karachi

IBA KARACHI - INSTITUTE OF BUSINESS ADMINISTRATION

ISSUE:


ISSUE FOR CONSTRUCTION

Drawing Title


TABBA BLOCK
CLASSROOM
ISOLATION-03

Drawn By:-	SH
Checked By:-	SAMEEN
Scale:-	N.T.S
Date:-	13-09-2025
Project No:-	2025-225
Sheet Size:-	A3
Drawing No:-	

AR-609

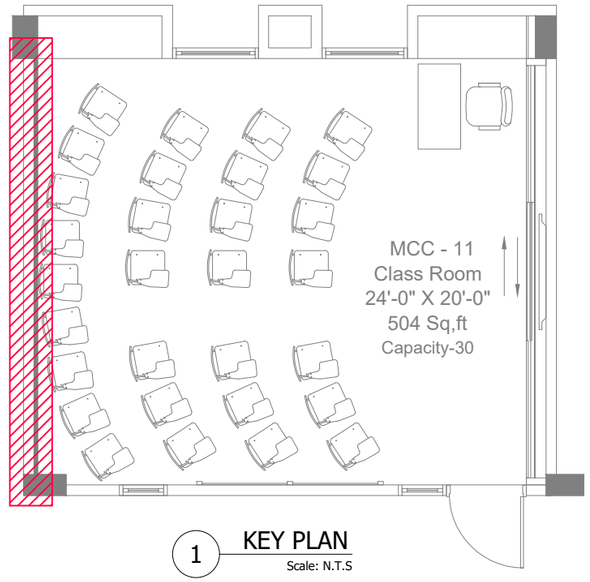

1 KEY PLAN
Scale: N.T.S

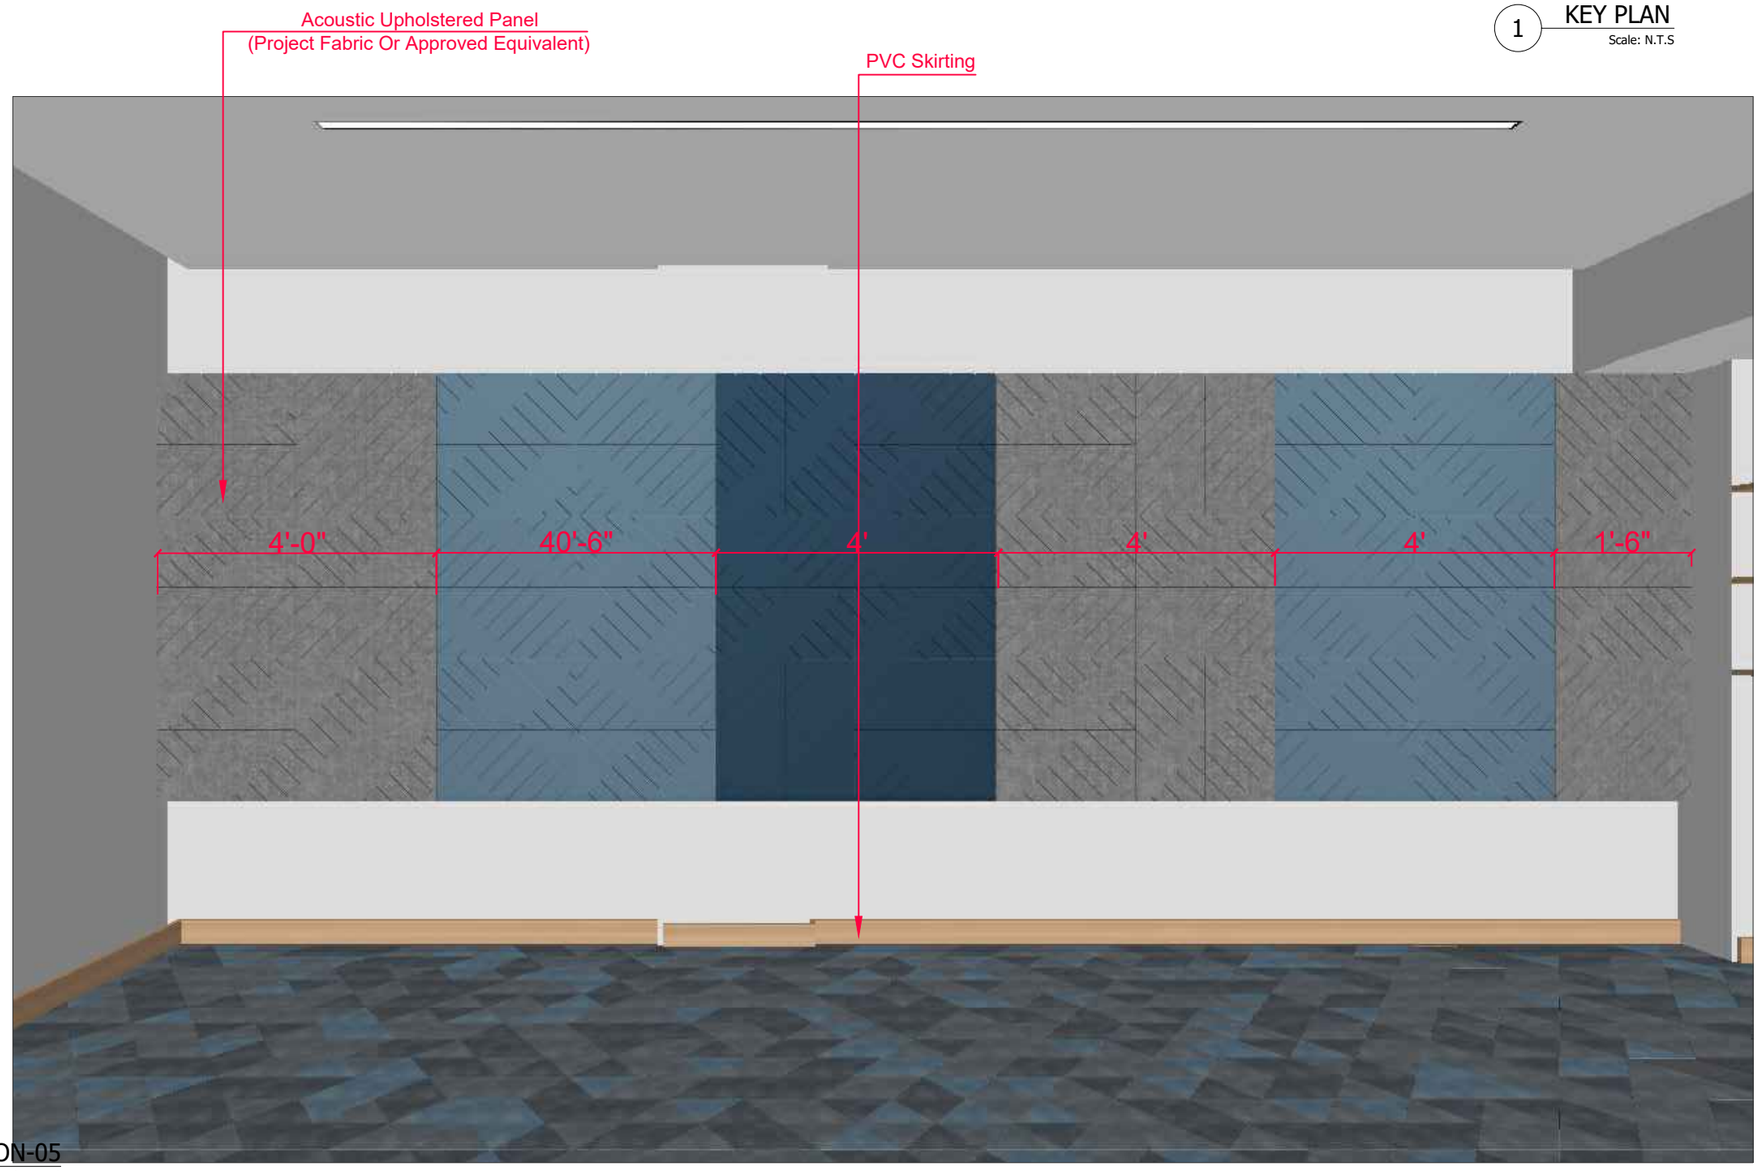

1 ISOLATION-05
Scale: N.T.S

CLIENT:

IBA Institute of Business Administration Karachi

IBA KARACHI - INSTITUTE OF BUSINESS ADMINISTRATION

ISSUE:

ISSUE FOR CONSTRUCTION

Drawing Title

TABBA BLOCK
CLASSROOM
ISOLATION-05

Drawn By:-	SH
Checked By:-	SAMEEN
Scale:-	N.T.S
Date:-	13-09-2025
Project No:-	2025-225
Sheet Size:-	A3
Drawing No:-	

AR-611