


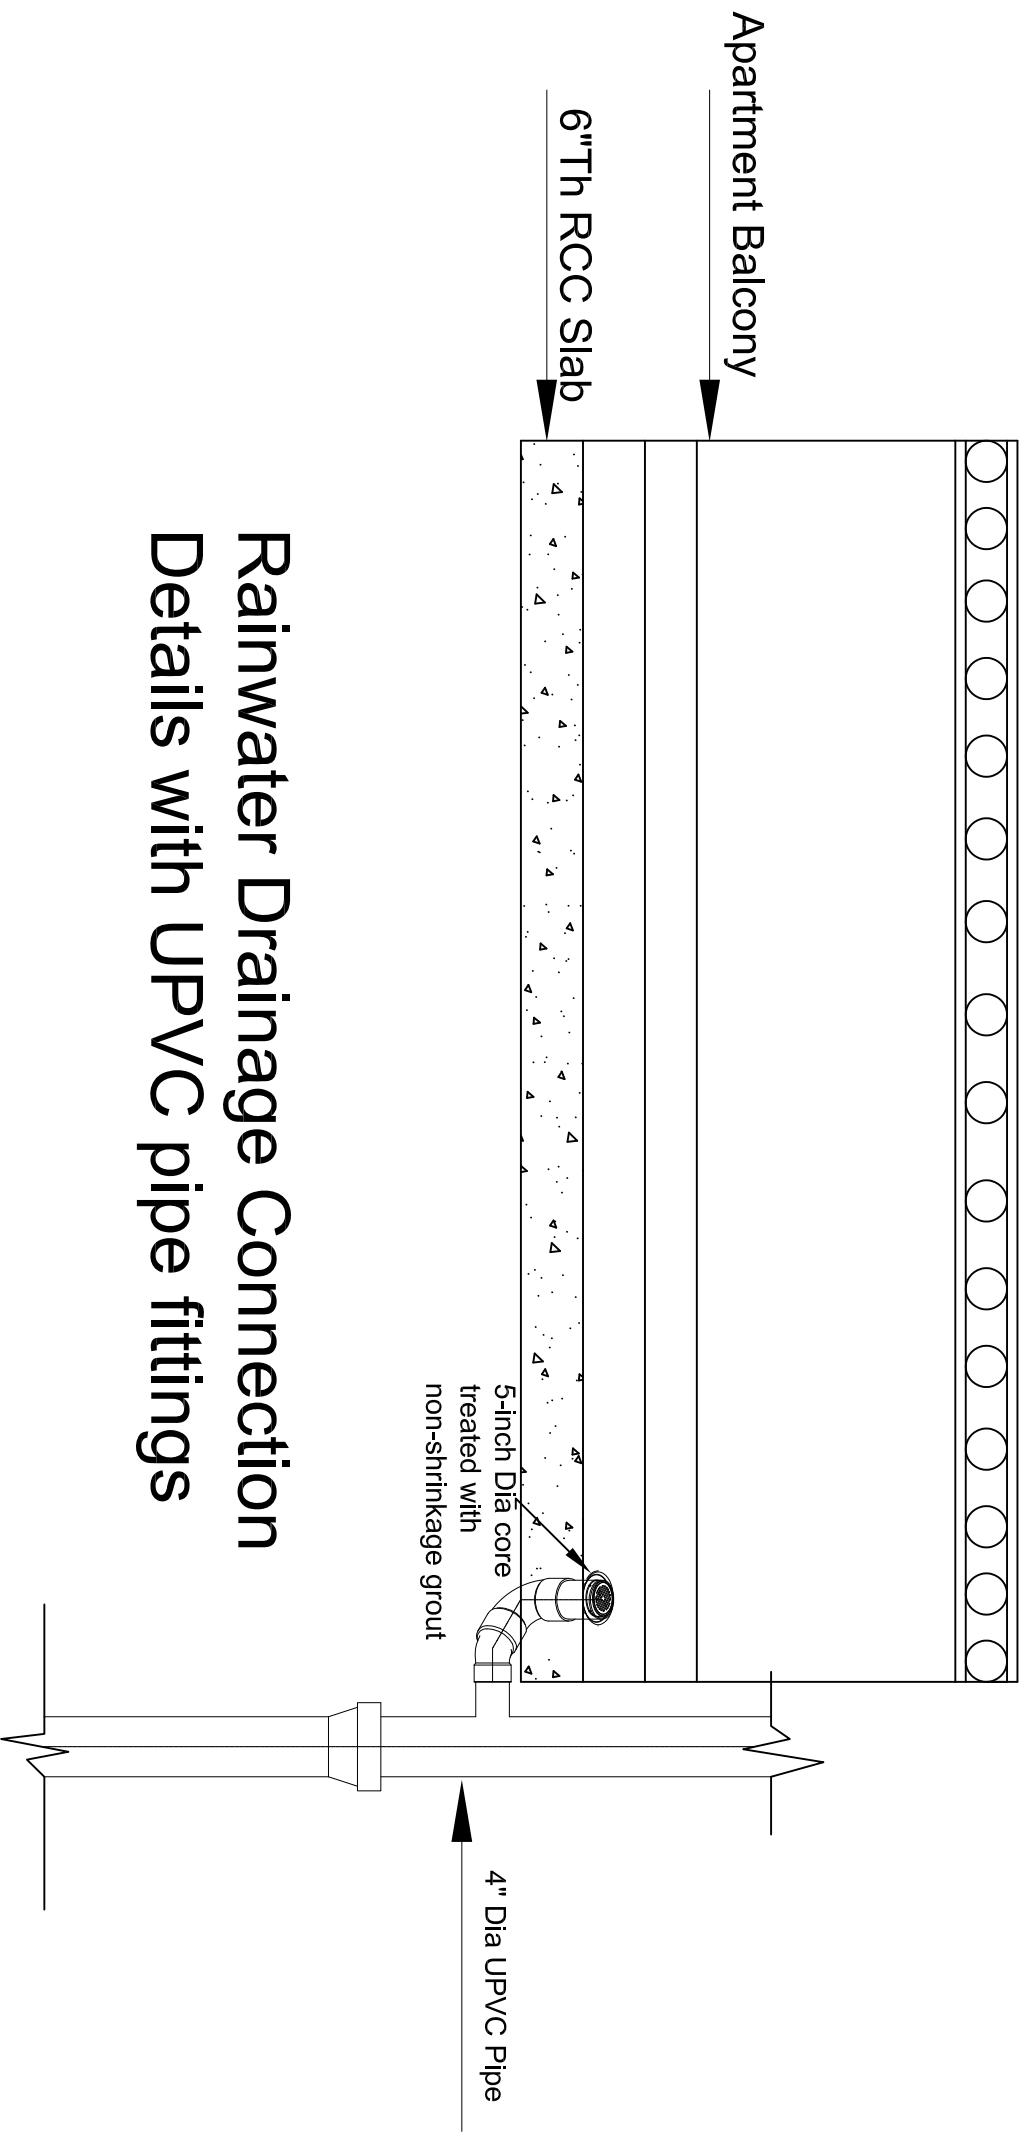

## Rainwater Drainage Connection Details with UPVC pipe fittings